NOTE:

PLAN FROM PROPOSED DEVELOPMENT PLAN, SANTA MONICA BAY SHORELINE, TOPANGA CANYON TO EL SEGUNDO REVISED DEC. 1948 BY DEPARTMENT OF CITY PLANNING IN COOPERATION WITH BUREAU OF ENGINEERING LOS ANGELES CALIF.

ONLY THOSE FEATURES INCLUDED BETWEEN THE OCEAN AND THE LINE MARKED PLAN BOUNDARY ARE OFFICIALLY PARTS OF THIS PLAN.

BASE MAP FROM COUNTY SURVEYORS MAP NO. B1823.

DATUM FOR UPLAND AREAS IS MEAN SEA LEVEL (+2.80 M.L.L.W.).

SHORE BASE LINE FROM LOS ANGELES COUNTY SURVEY.

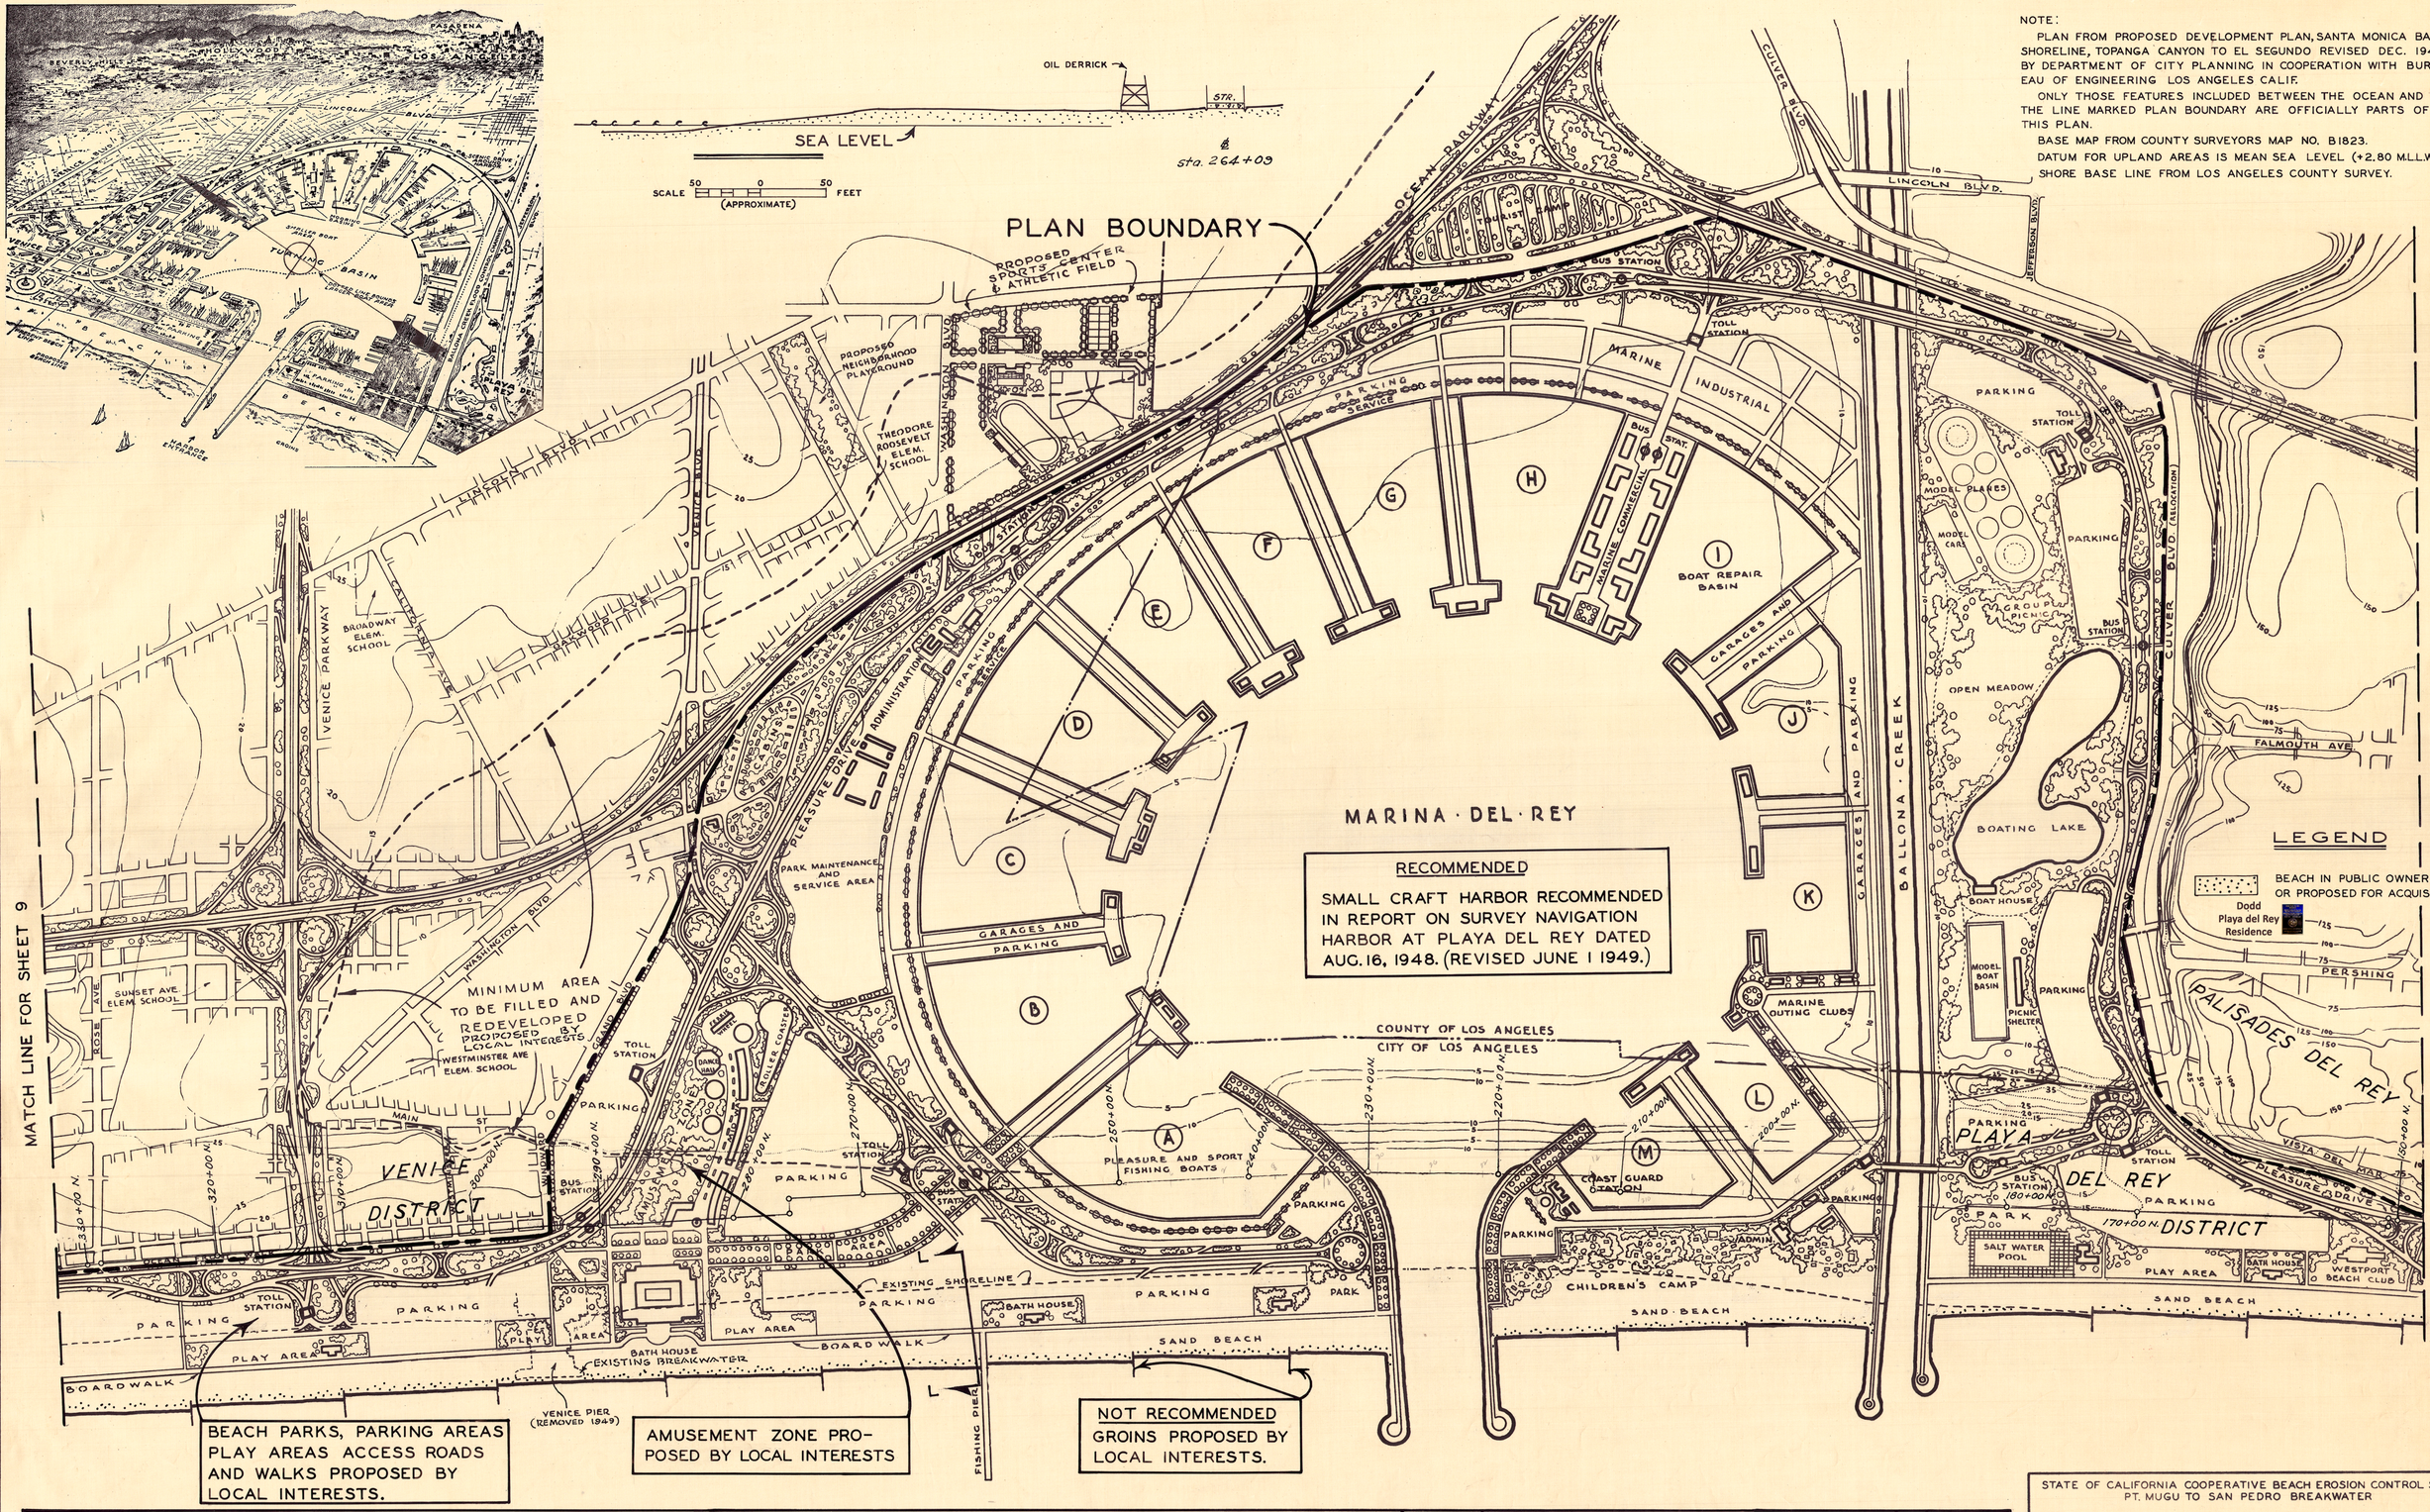

RECOMMENDED

SMALL CRAFT HARBOR RECOMMENDED IN REPORT ON SURVEY NAVIGATION HARBOR AT PLAYA DEL REY DATED AUG. 16, 1948. (REVISED JUNE 1 1949.)

BEACH PARKS, PARKING AREAS PLAY AREAS ACCESS ROADS AND WALKS PROPOSED BY LOCAL INTERESTS.

AMUSEMENT ZONE PROPOSED BY LOCAL INTERESTS

NOT RECOMMENDED GROINS PROPOSED BY LOCAL INTERESTS.

LEGEND

BEACH IN PUBLIC OWNERSHIP OR PROPOSED FOR ACQUISITION

Dodd Playa del Rey Residence

MATCH LINE FOR SHEET 9

MATCH LINE FOR SHEET 11

INSET

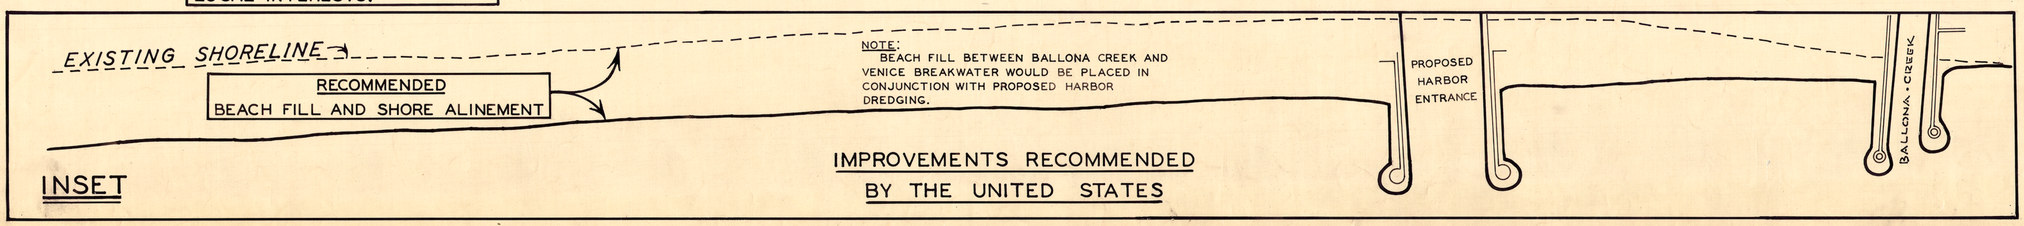

STATE OF CALIFORNIA COOPERATIVE BEACH EROSION CONTROL STUDY
PT. MUGU TO SAN PEDRO BREAKWATER

MASTER PLAN OF SHORE-LINE DEVELOPMENT

SHEET 10 OF 16

GRAPHIC SCALE FEET 500 0 500 1000

DATUM IS MEAN SEA LEVEL

OFFICE OF THE DISTRICT ENGINEER, LOS ANGELES, CALIF. AUG 1949

SUBMITTED	RECOMMENDED	APPROVED:
CHIEF, CIVIL WORKS BRANCH	CHIEF, ENGINEERING DIVISION	COLONEL G.E. DISTRICT ENGINEER

DRAWN	TRACED	CHECKED	TO ACCOMPANY REPORT	FILE NO
C.S.S.	C.S.S.	J.W.D. K.P.P.	DATED: JANUARY 15, 1950.	3113